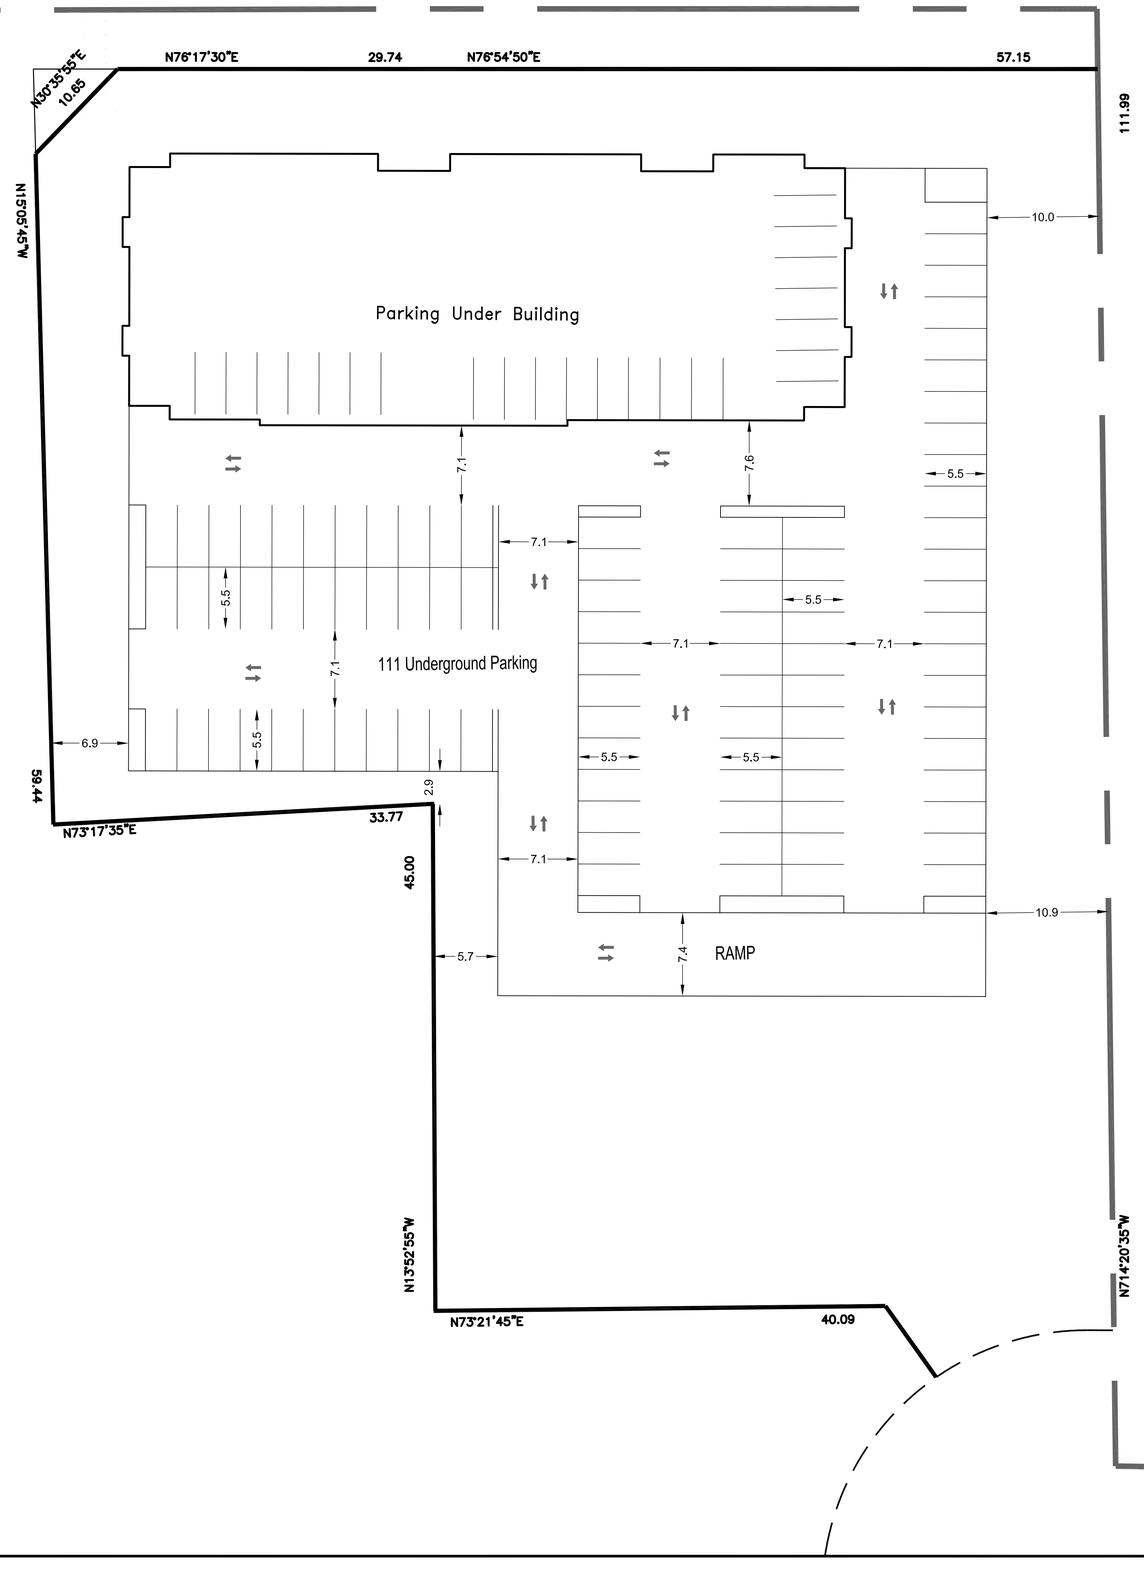

PROJECT NORTH

Key Plan **N.T.S.**

DO NOT SCALE DRAWINGS.
CONTRACTOR AND SUBCONTRACTORS SHALL CHECK ALL DIMENSIONS AND REPORT TO THE OWNERS ANY DISCREPANCIES PRIOR TO PROCEEDING WITH WORK.
ALL WORKMANSHIP AND MATERIALS MUST CONFORM WITH O.B.C. AND C.M.H.C. STANDARDS AND BE APPROVED BY OWNER.
THIS DRAWING IS THE PROPERTY OF THE CONSULTANT AND SHALL NOT BE COPIED OR REPRODUCED IN WHOLE OR IN PART WITHOUT THE WRITTEN CONSENT OF THE CONSULTANT.

No.	DATE	REVISION
1		
2		

Greengate Village Limited

24 Executive Place, Kitchener
(519) 748-2800

Drawing Title

Preliminary Apartment
Sketch Plan - P1 Level Parking
Block 8 Draft Approved Plan
30T - 20104
Upper Greengate Subdivision

DATE:	December 7, 2023
SCALE:	1 : 250
DRAWN:	A.W.A.
REVIEWED:	
FILE No:	
PROJECT No:	16–2000

DRAWING:

SP-P1