Entrance North

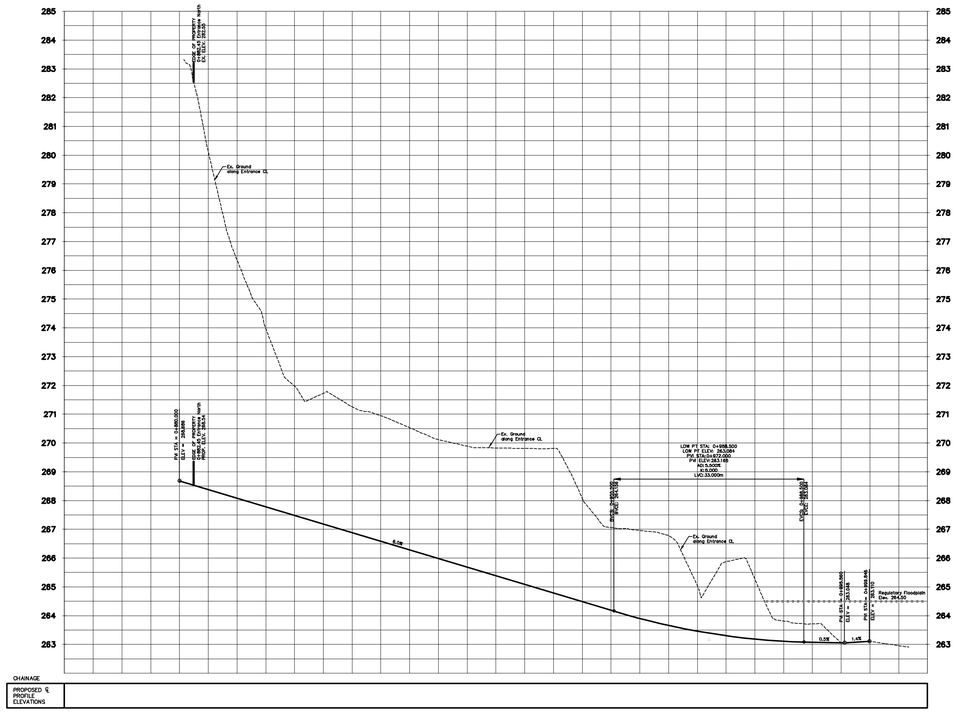

Entrance South (1)

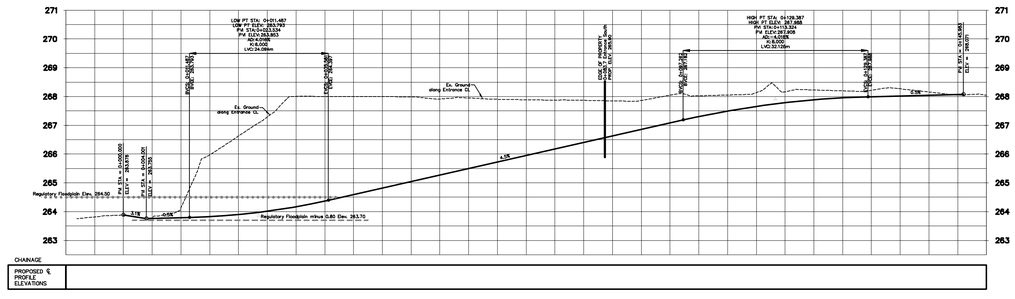

FD4	Date: NOV 2021
	Scale: 1:500

WATER STREET
ENTRANCE DESIGN 4

MTE
Engineers, Scientists, Surveyors

Project No.: 47521-100

P:\P\47521\100\SENT\47521-100-FD4 sent 2021-11-02\47521-100-FD4.dwg
November 4, 2021 – 8:40 a.m. – Plotted By: praimbault
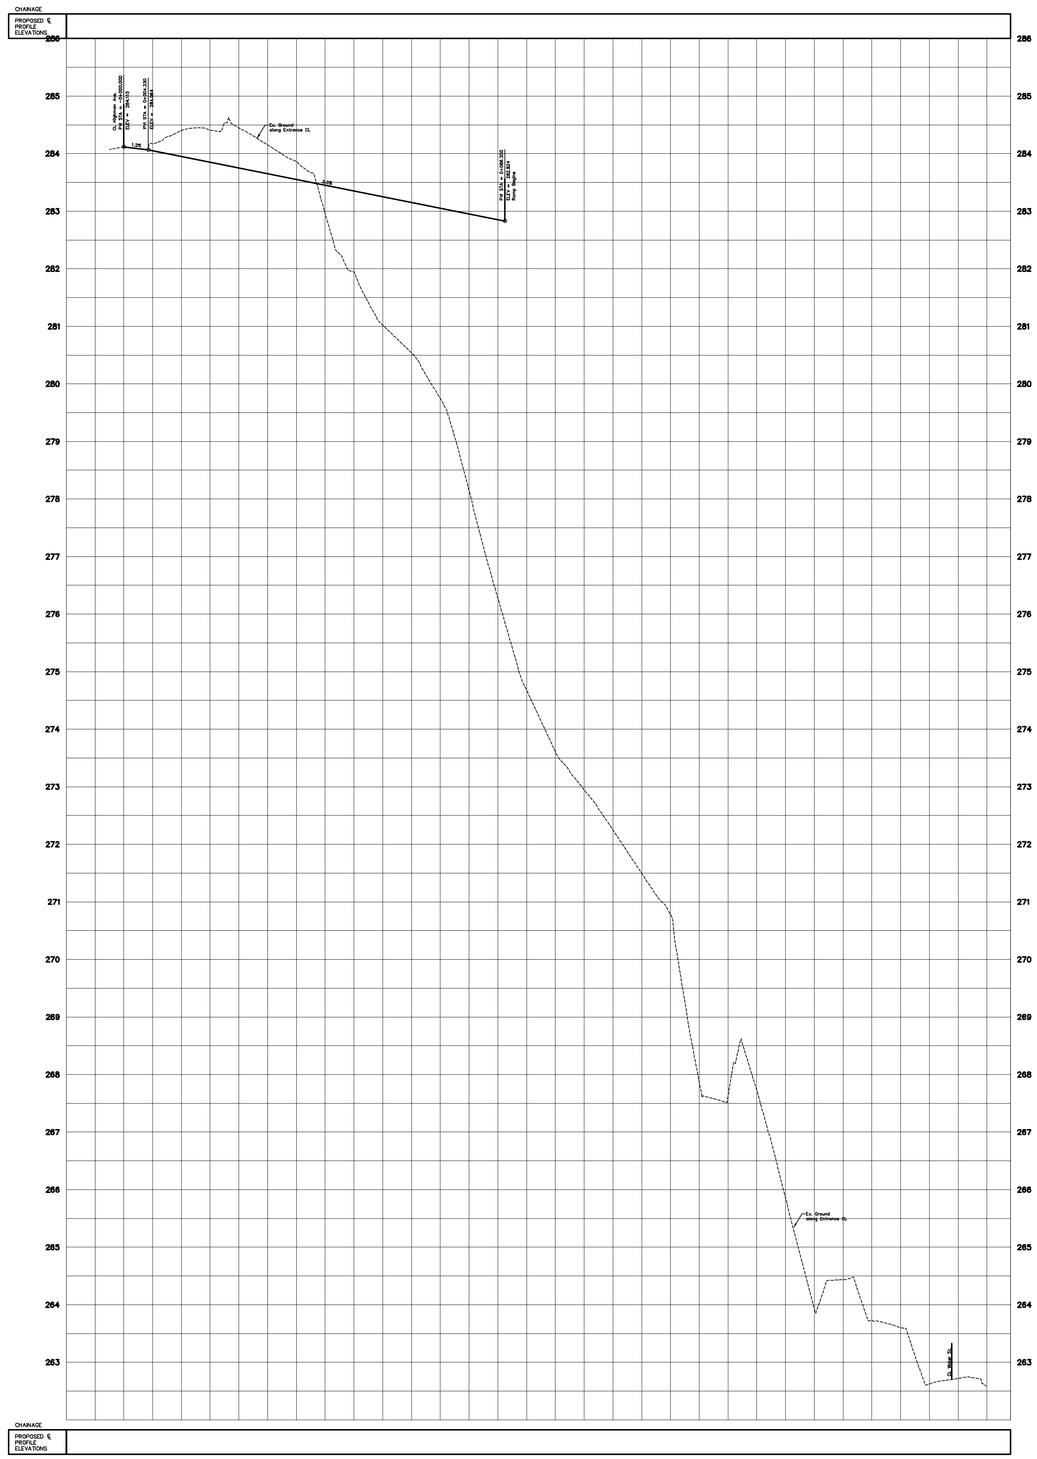
Entrance off Highman Ave (1) PROFILE