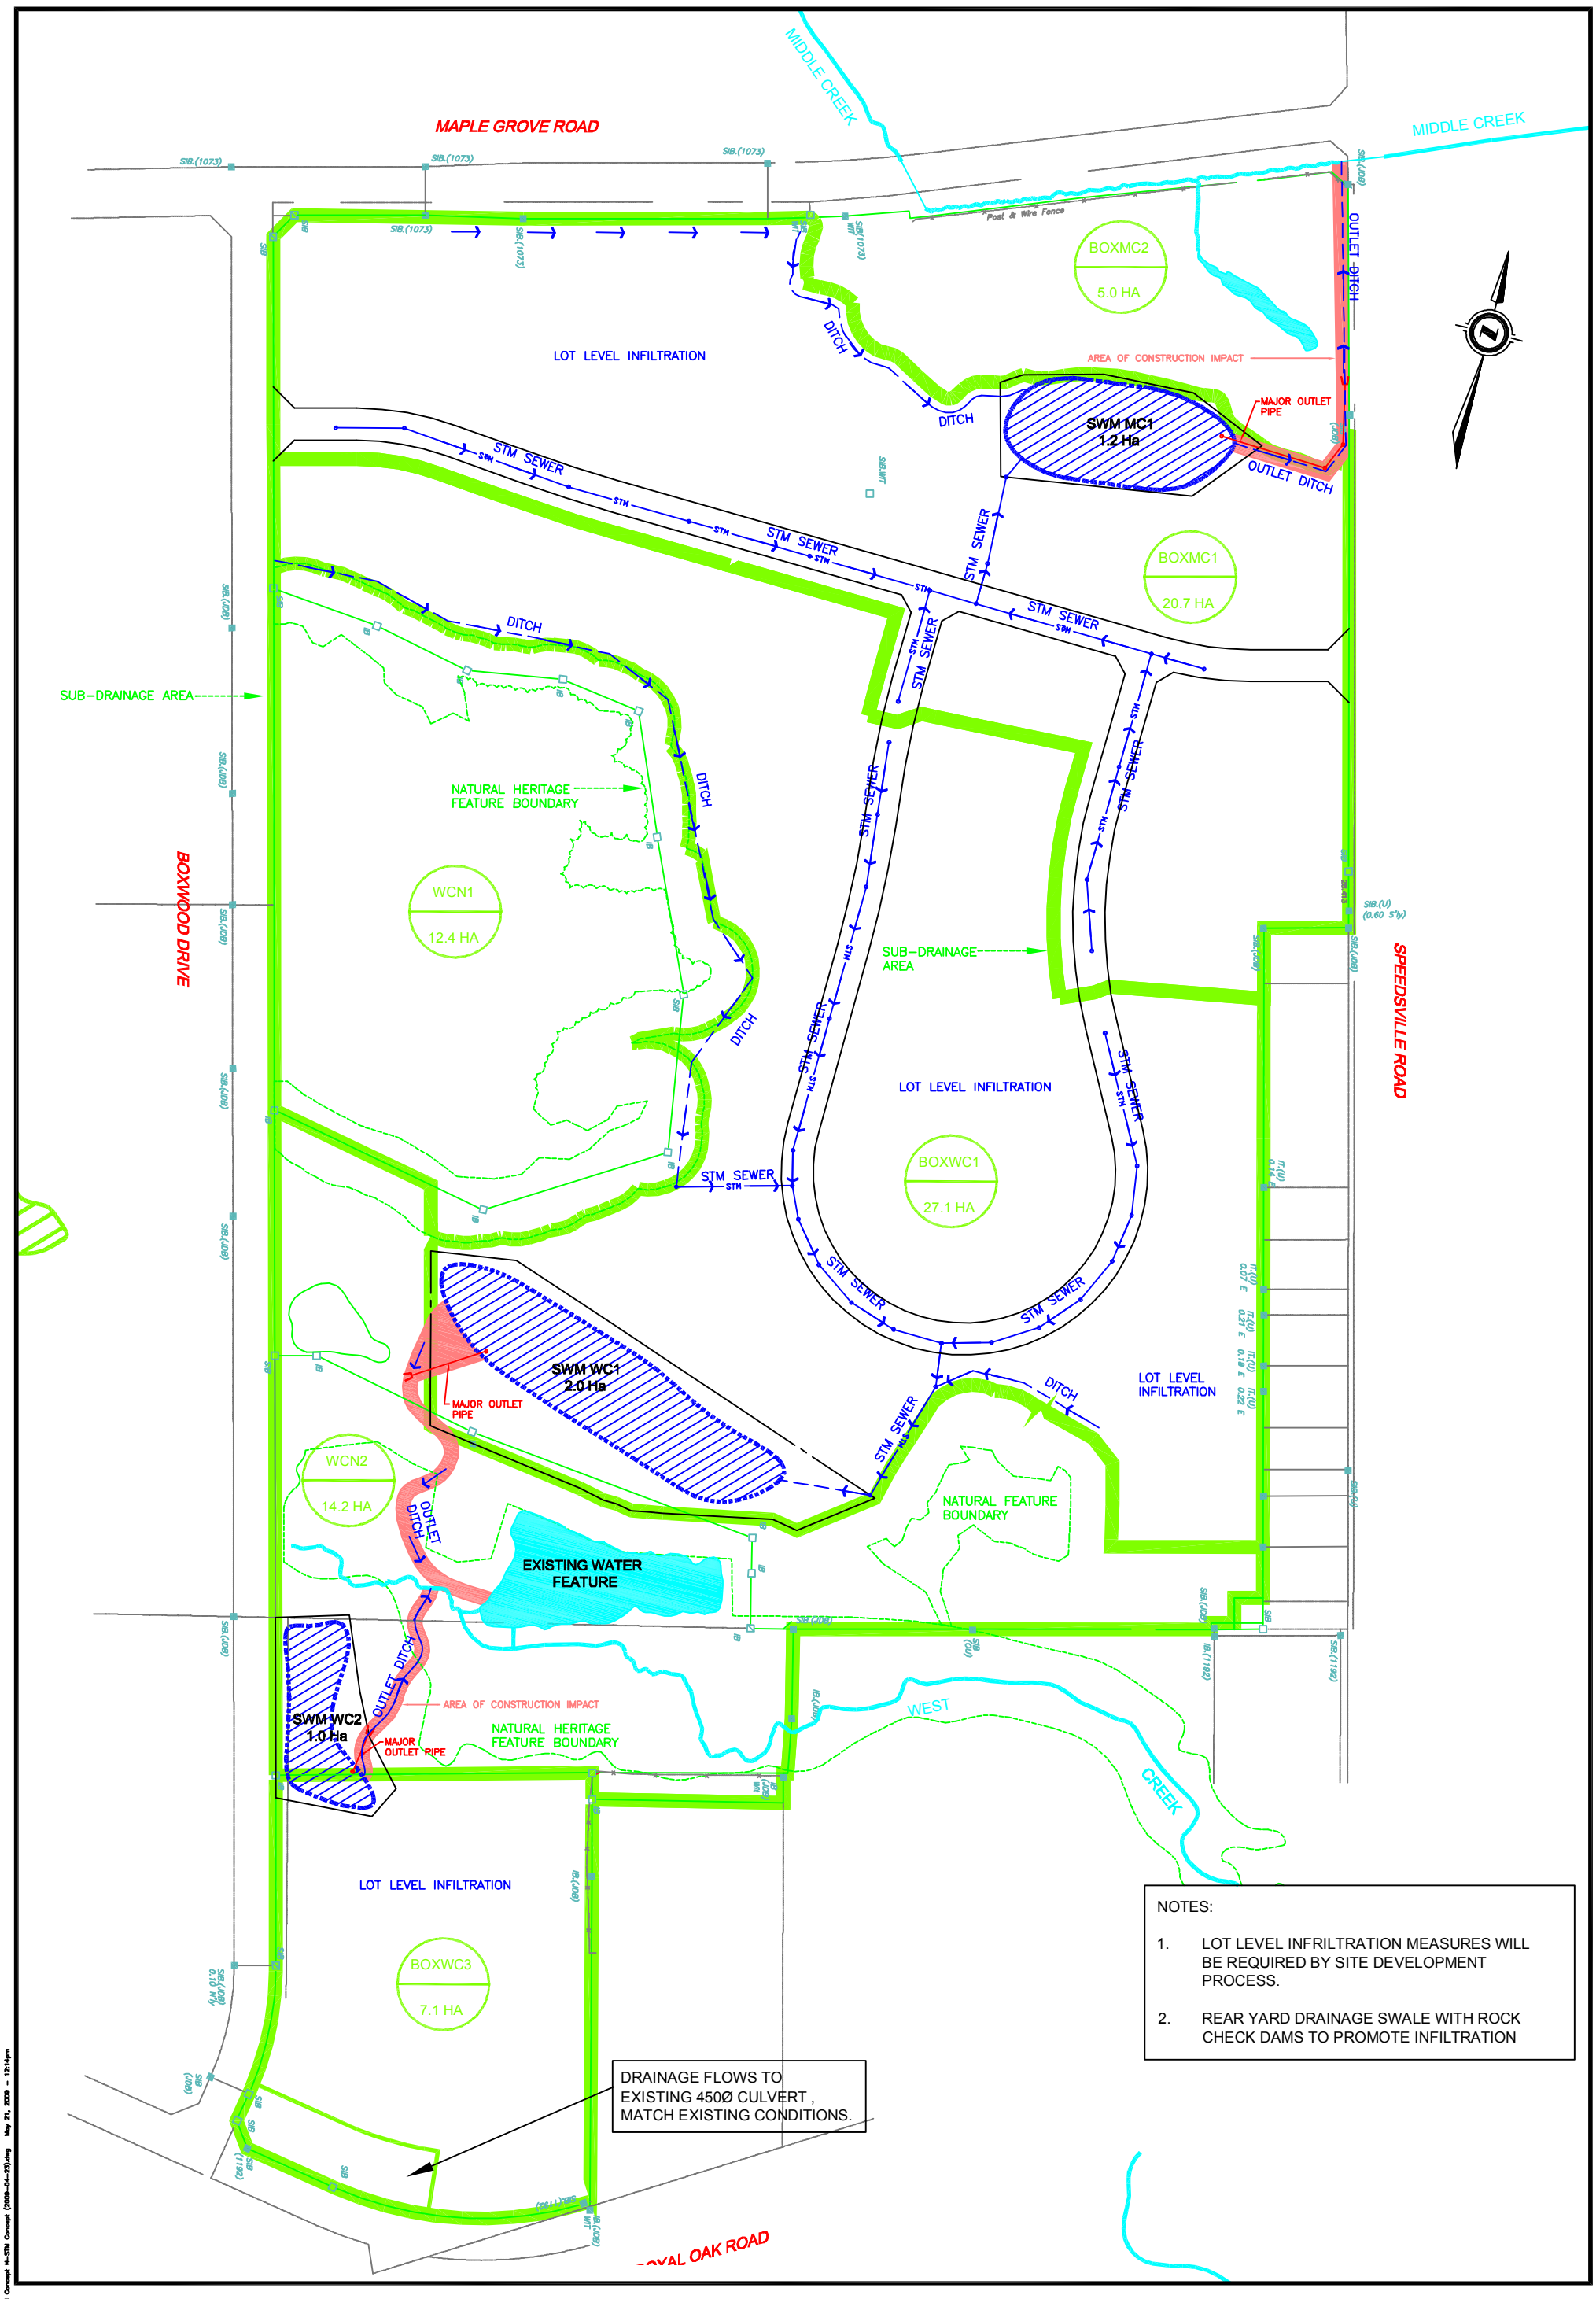

NOTES:

1. LOT LEVEL INFRILTRATION MEASURES WILL BE REQUIRED BY SITE DEVELOPMENT PROCESS.
2. REAR YARD DRAINAGE SWALE WITH ROCK CHECK DAMS TO PROMOTE INFILTRATION

BOXWOOD INDUSTRIAL SUBDIVISION SERVICING CLASS ENVIRONMENTAL ASSESSMENT, CITY OF CAMBRIDGE

The Corporation of the City of Cambridge

EXHIBIT 18 PROPOSED STORM DRAINAGE AND STORMWATER MANAGEMENT PLAN

Delcan
TRANSPORTATION • INFORMATION TECHNOLOGY • WATER