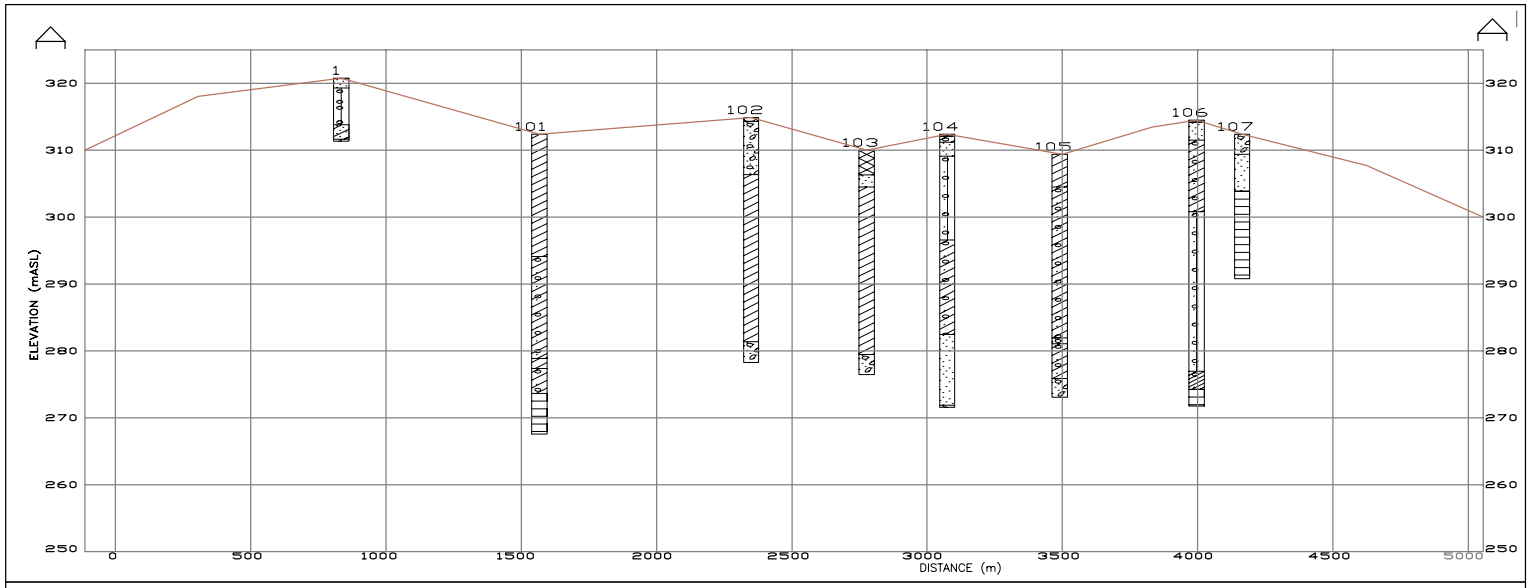

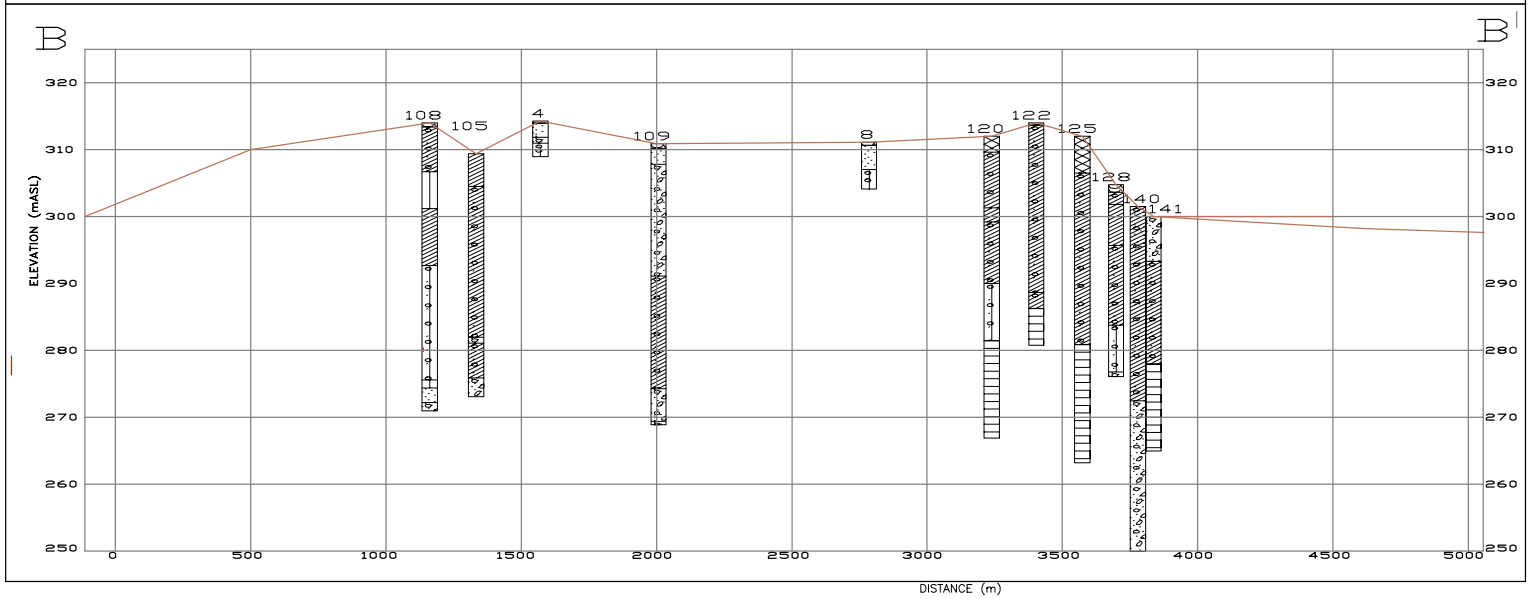

Hespeler West Subwatersheds Study

N
W E
S

LEGEND

- Pavement
- Fill
- Topsoil
- Silt
- Sand
- Sand & Gravel
- Silt Till
- Sand Till
- Silt/Sand
- Bedrock
- Water Level
- Standpipe Dry

Produced by Planning & Engineering Initiatives Ltd., under License with the Ontario Ministry of Natural Resources © Queen's Printer for Ontario, 2001
Produced using information under License with the Grand River Conservation Authority © Grand River Conservation Authority, 2001
Produced using information under License with the City of Cambridge © City of Cambridge, 2001

THE CORPORATION OF THE CITY OF CAMBRIDGE

PLANNING & ENGINEERING INITIATIVES LTD.

In association with:

C. Portt and Associates
Dougan and Associates
Naylor Engineering Associates
Schroeter and Associates
AgPlan

Cross Sections
A - A' and B - B"

Horiz.: 1:5000 Vert.: 1:200	Date: April 2003
Project No.: K1253	Figure: B1.3.2.