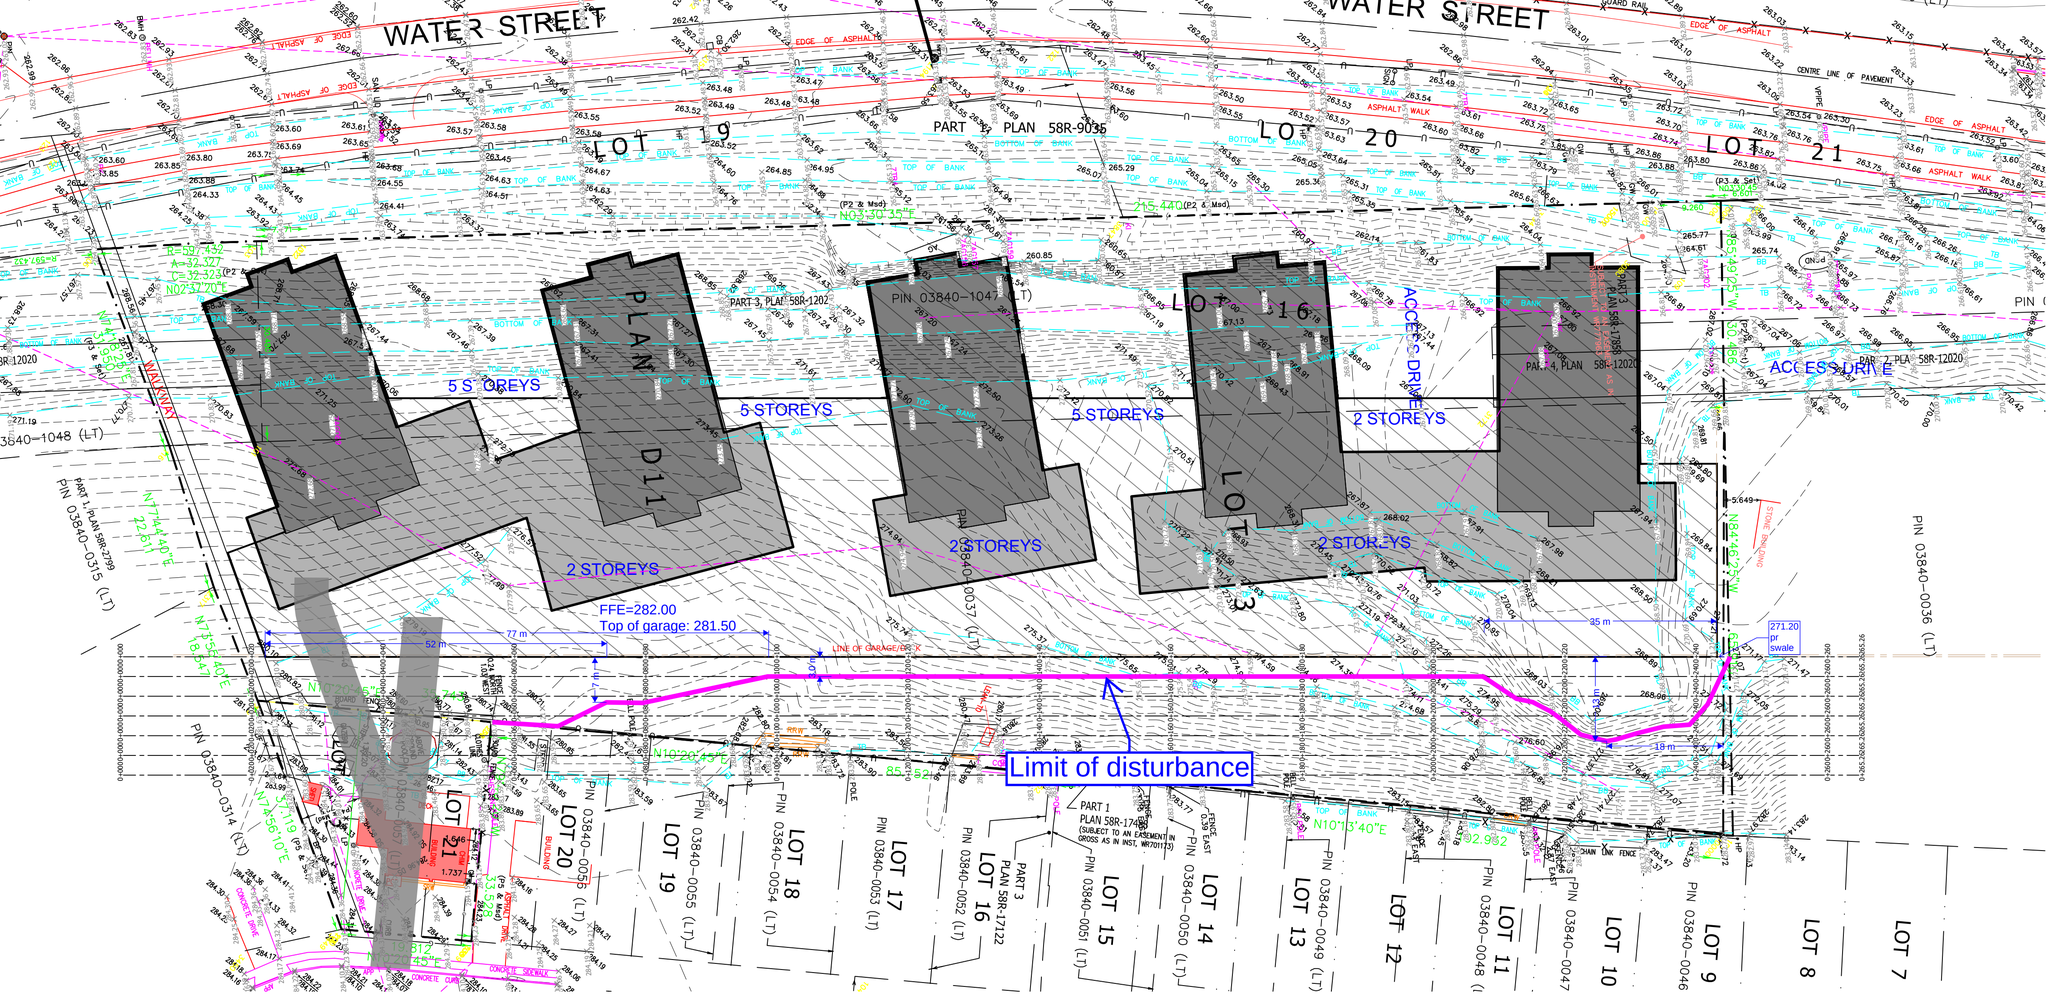


193 Water St S, Cambridge

October 28, 2021

Meritech Engineering